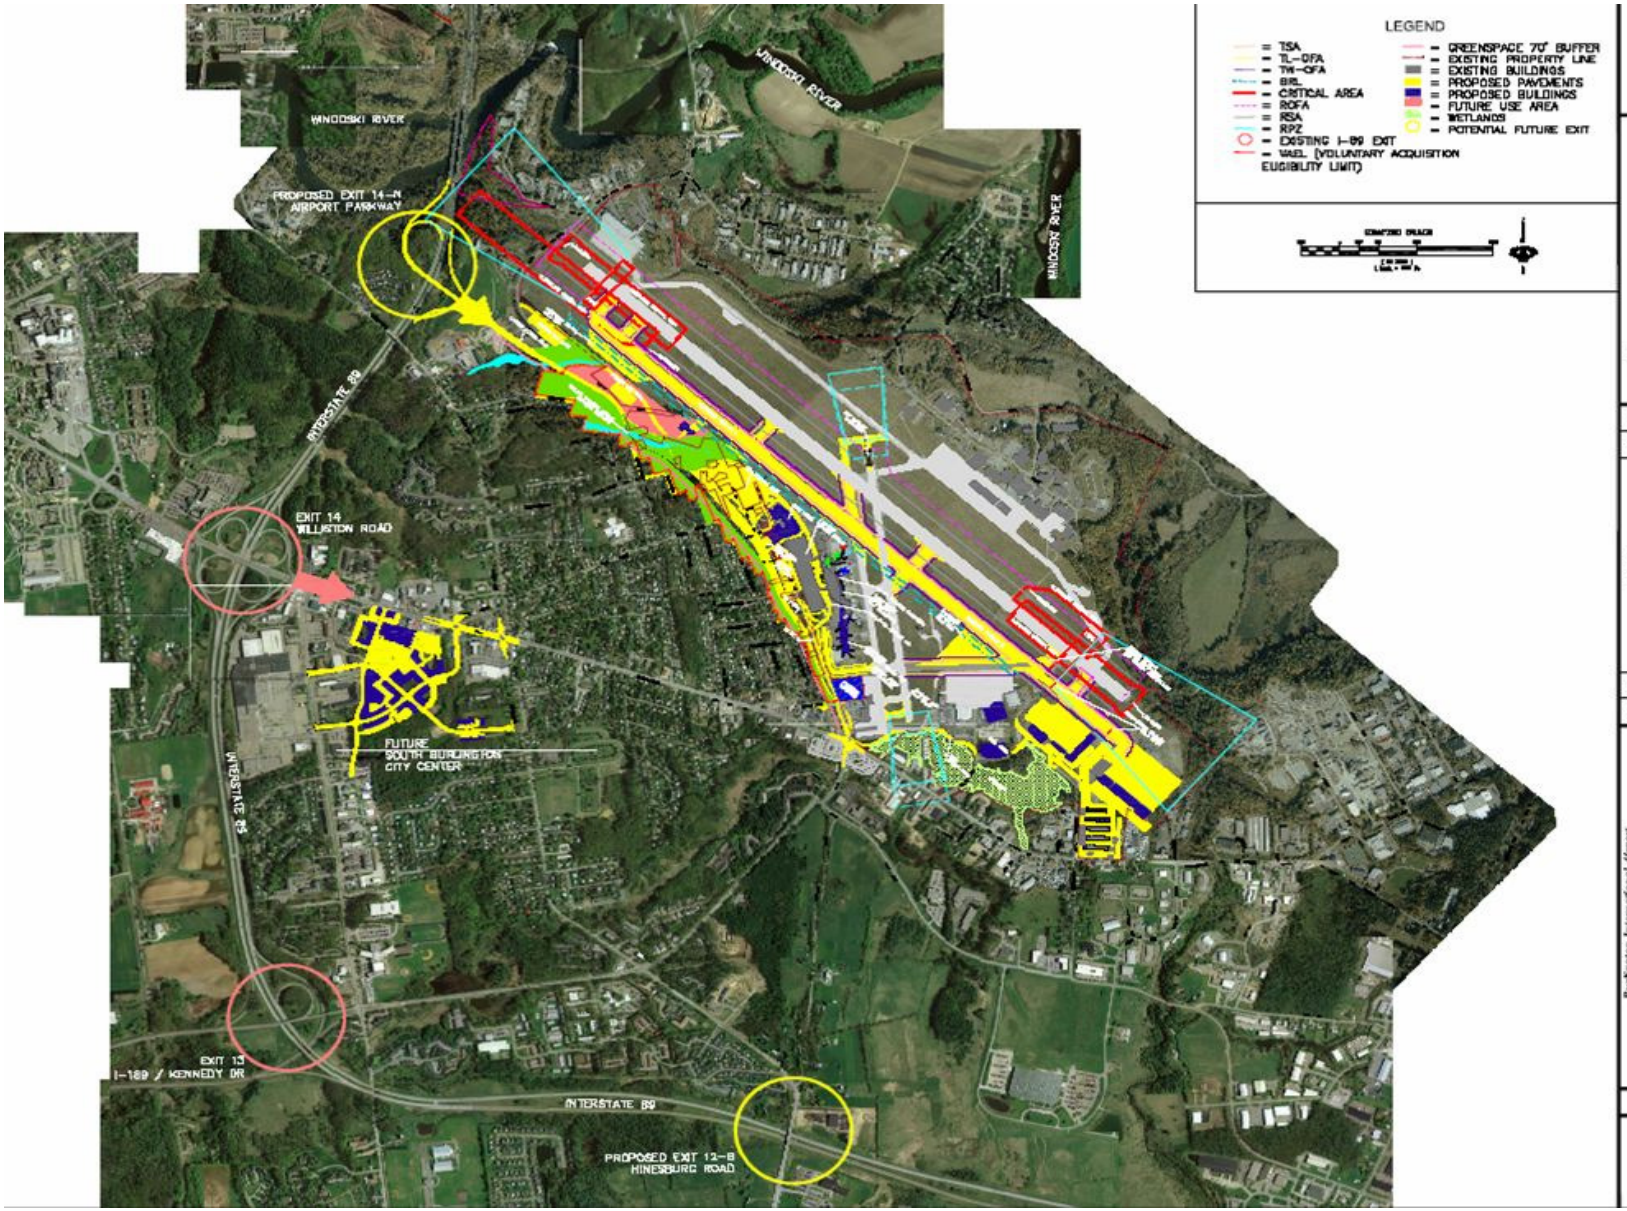
LEGEND
= TSA
= TL-OFA
= TW-OFA
= BRL
= CRITICAL AREA
= ROFA
= RSA
= RPZ
= EXISTING I-89 EXIT
= VAEL (VOLUNTARY ACQUISITION ELIGIBILITY LIMIT)
= GREENSPACE 70' BUFFER
= EXISTING PROPERTY LINE
= EXISTING BUILDINGS
= PROPOSED PAVEMENTS
= PROPOSED BUILDINGS
= FUTURE USE AREA
= WETLANDS
= POTENTIAL FUTURE EXIT
WINOOSKI RIVER
WINOOSKI RIVER
WINOOSKI RIVER
PROPOSED EXIT 14-N
AIRPORT PARKWAY
INTERSTATE 89
EXIT 14
WILLISTON ROAD
FUTURE
SOUTH BURLINGTON
CITY CENTER
US ROUTE 2A
EXIT 13
I-189 / KENNEDY DR
INTERSTATE 89
PROPOSED EXIT 12-B
HINESBURG ROAD
CAMPBELL & PARIS ENGINEERS
PRICE
Burlington International Airport
Vision 2030 Master Plan Update
SOUTH BURLINGTON, VERMONT
VISION 2030 AERIAL EXHIBIT
NO.
DATE
REVISIONS
BY
APPR.
DESIGNED BY:
DRAWN BY:
CHECKED BY:
APPROVED BY:
DATE:
SCALE:
FILE NAME:
A.I.P. PROJECT NO.
SHEET NO.
1
OF
1